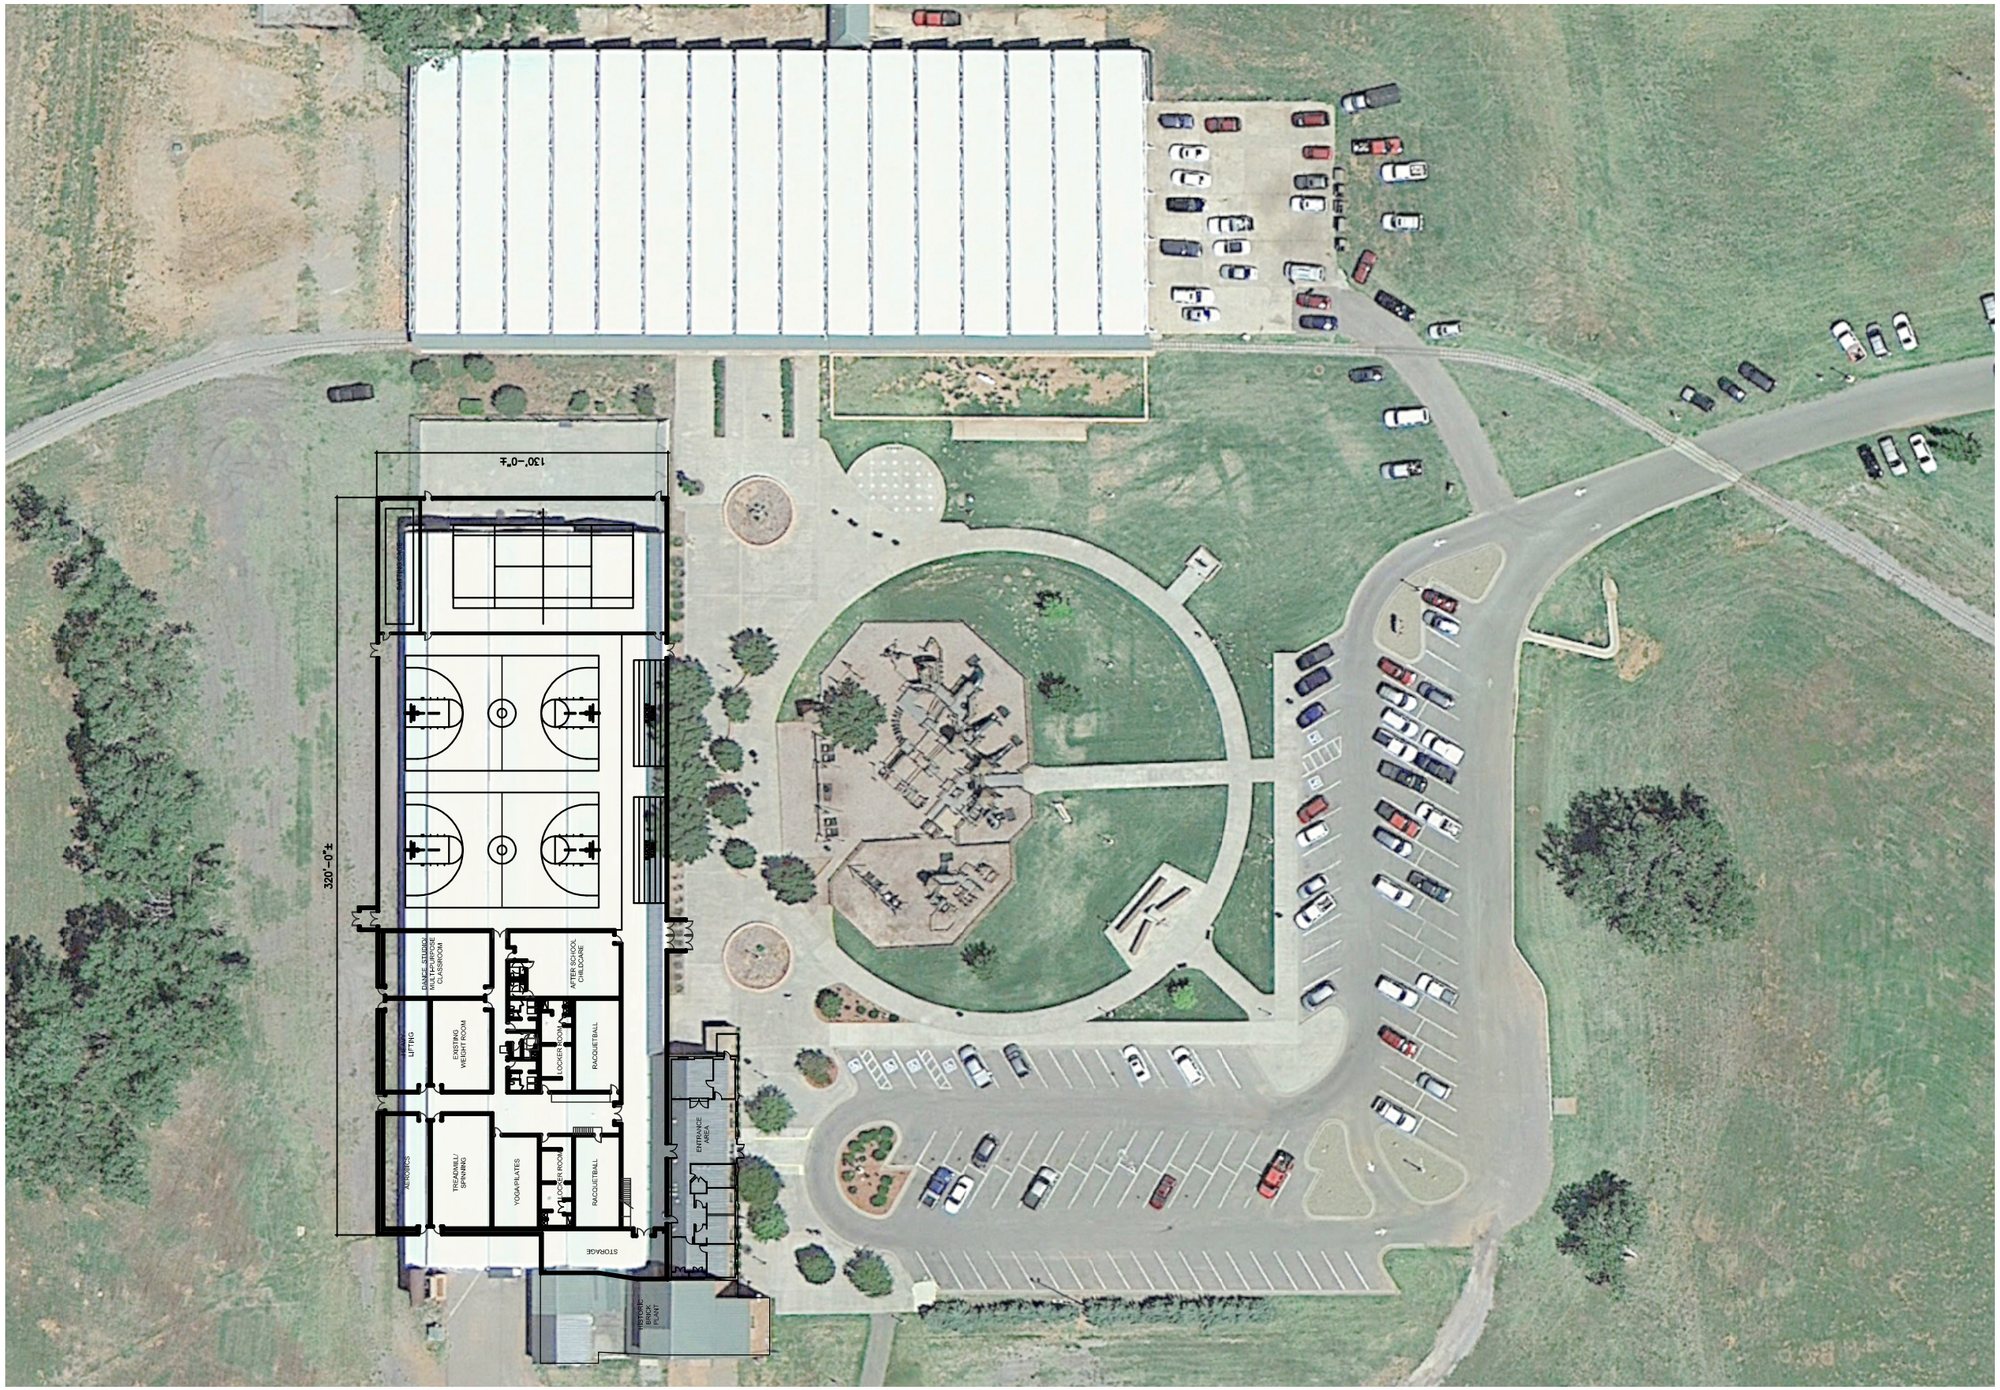

A SITE PLAN

NORTH

0 10' 30'
5' 20' 50'

SCALE: 1" = 30'-0"

GLMV Architecture

1525 E. Douglas, Wichita, KS 67211
Tel: (316) 265-9367

www.glmv.com

© 2013 GLMV Architecture, Inc.

All work herein is the exclusive property of GLMV Architecture, Inc. and is not to be copied or used in any way without the express written consent of GLMV Architecture, Inc. All drawings, specification, ideas, designs and arrangements appearing herein constitute the original and unpublished Work of:

GLMV Architecture, Inc.

ACME BRICK PARK
FACILITY NEEDS ASSESSMENT
CLINTON, OKLAHOMA

Mark	Date	Description

CONCEPTUAL SITE PLAN

Job No.	12104.000
Date	3/4/13
Drawn	KCB
Checked	JWW

SP1.1

Dwg. of